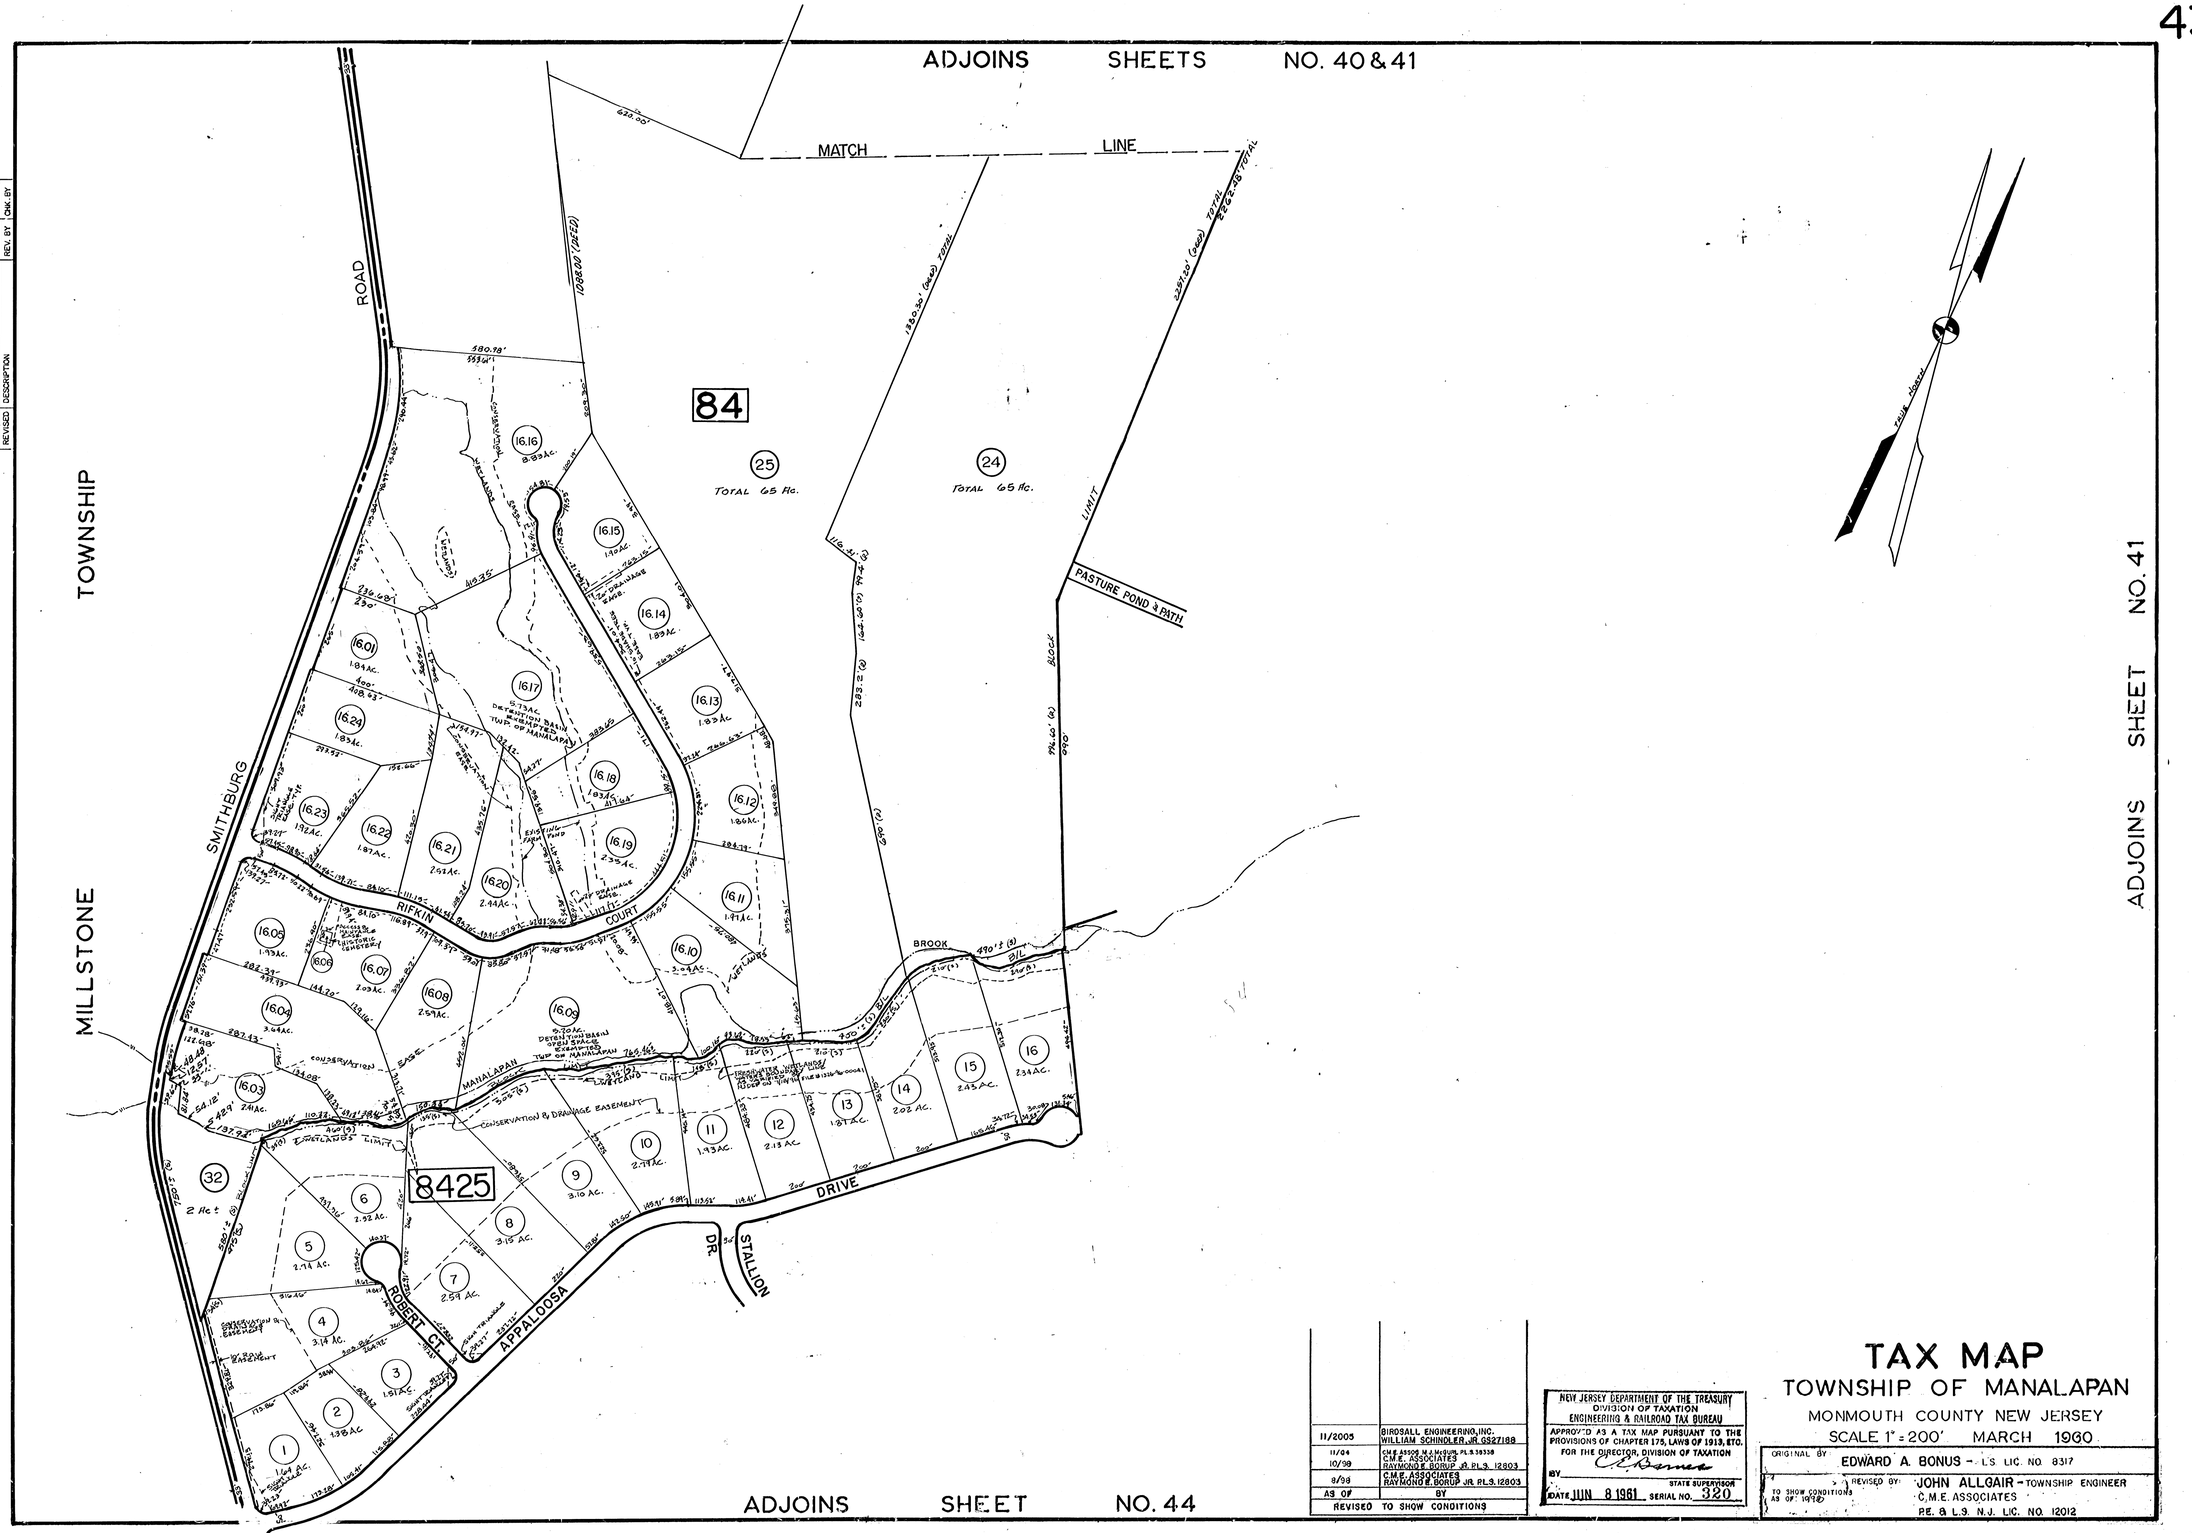

REVISED	DESCRIPTION	REV. BY	CHK. BY
11/2005	GEN REVISIONS PER STATE REVIEW	G.T.L.	R.F.
11/04	[illegible]	R.F.	
10/98	[illegible]	R.F.	
8/98	[illegible]	R.F.	
12/96	[illegible]	L.S.	
6-17-86	[illegible]	T.C.Y.	
3-1-85	[illegible]		

AS OF	BY
11/2005	BIROSALL ENGINEERING, INC. WILLIAM SCHINDLER, JR. GS27188
11/04	C.M.E. ASSOC. M.J. McGUIR, PL.S. 38338
10/98	C.M.E. ASSOCIATES RAYMOND E. BORUP JR. PL.S. 12803
8/98	C.M.E. ASSOCIATES RAYMOND E. BORUP JR. PL.S. 12803

REVISED TO SHOW CONDITIONS

NEW JERSEY DEPARTMENT OF THE TREASURY
DIVISION OF TAXATION
ENGINEERING & RAILROAD TAX BUREAU

APPROVED AS A TAX MAP PURSUANT TO THE PROVISIONS OF CHAPTER 175, LAWS OF 1913, ETC. FOR THE DIRECTOR, DIVISION OF TAXATION

BY C. E. Barnes
STATE SUPERVISOR

DATE JUN 8 1961 SERIAL NO. 320

TAX MAP
TOWNSHIP OF MANALAPAN
MONMOUTH COUNTY NEW JERSEY
SCALE 1" = 200' MARCH 1960

ORIGINAL BY: EDWARD A. BONUS - L.S. LIC. NO. 8317

TO SHOW CONDITIONS AS OF 10/98 REVISED BY: JOHN ALLGAIR - TOWNSHIP ENGINEER
C.M.E. ASSOCIATES
P.E. & L.S. N.J. LIC. NO. 12012

D-12 2-13 E-14