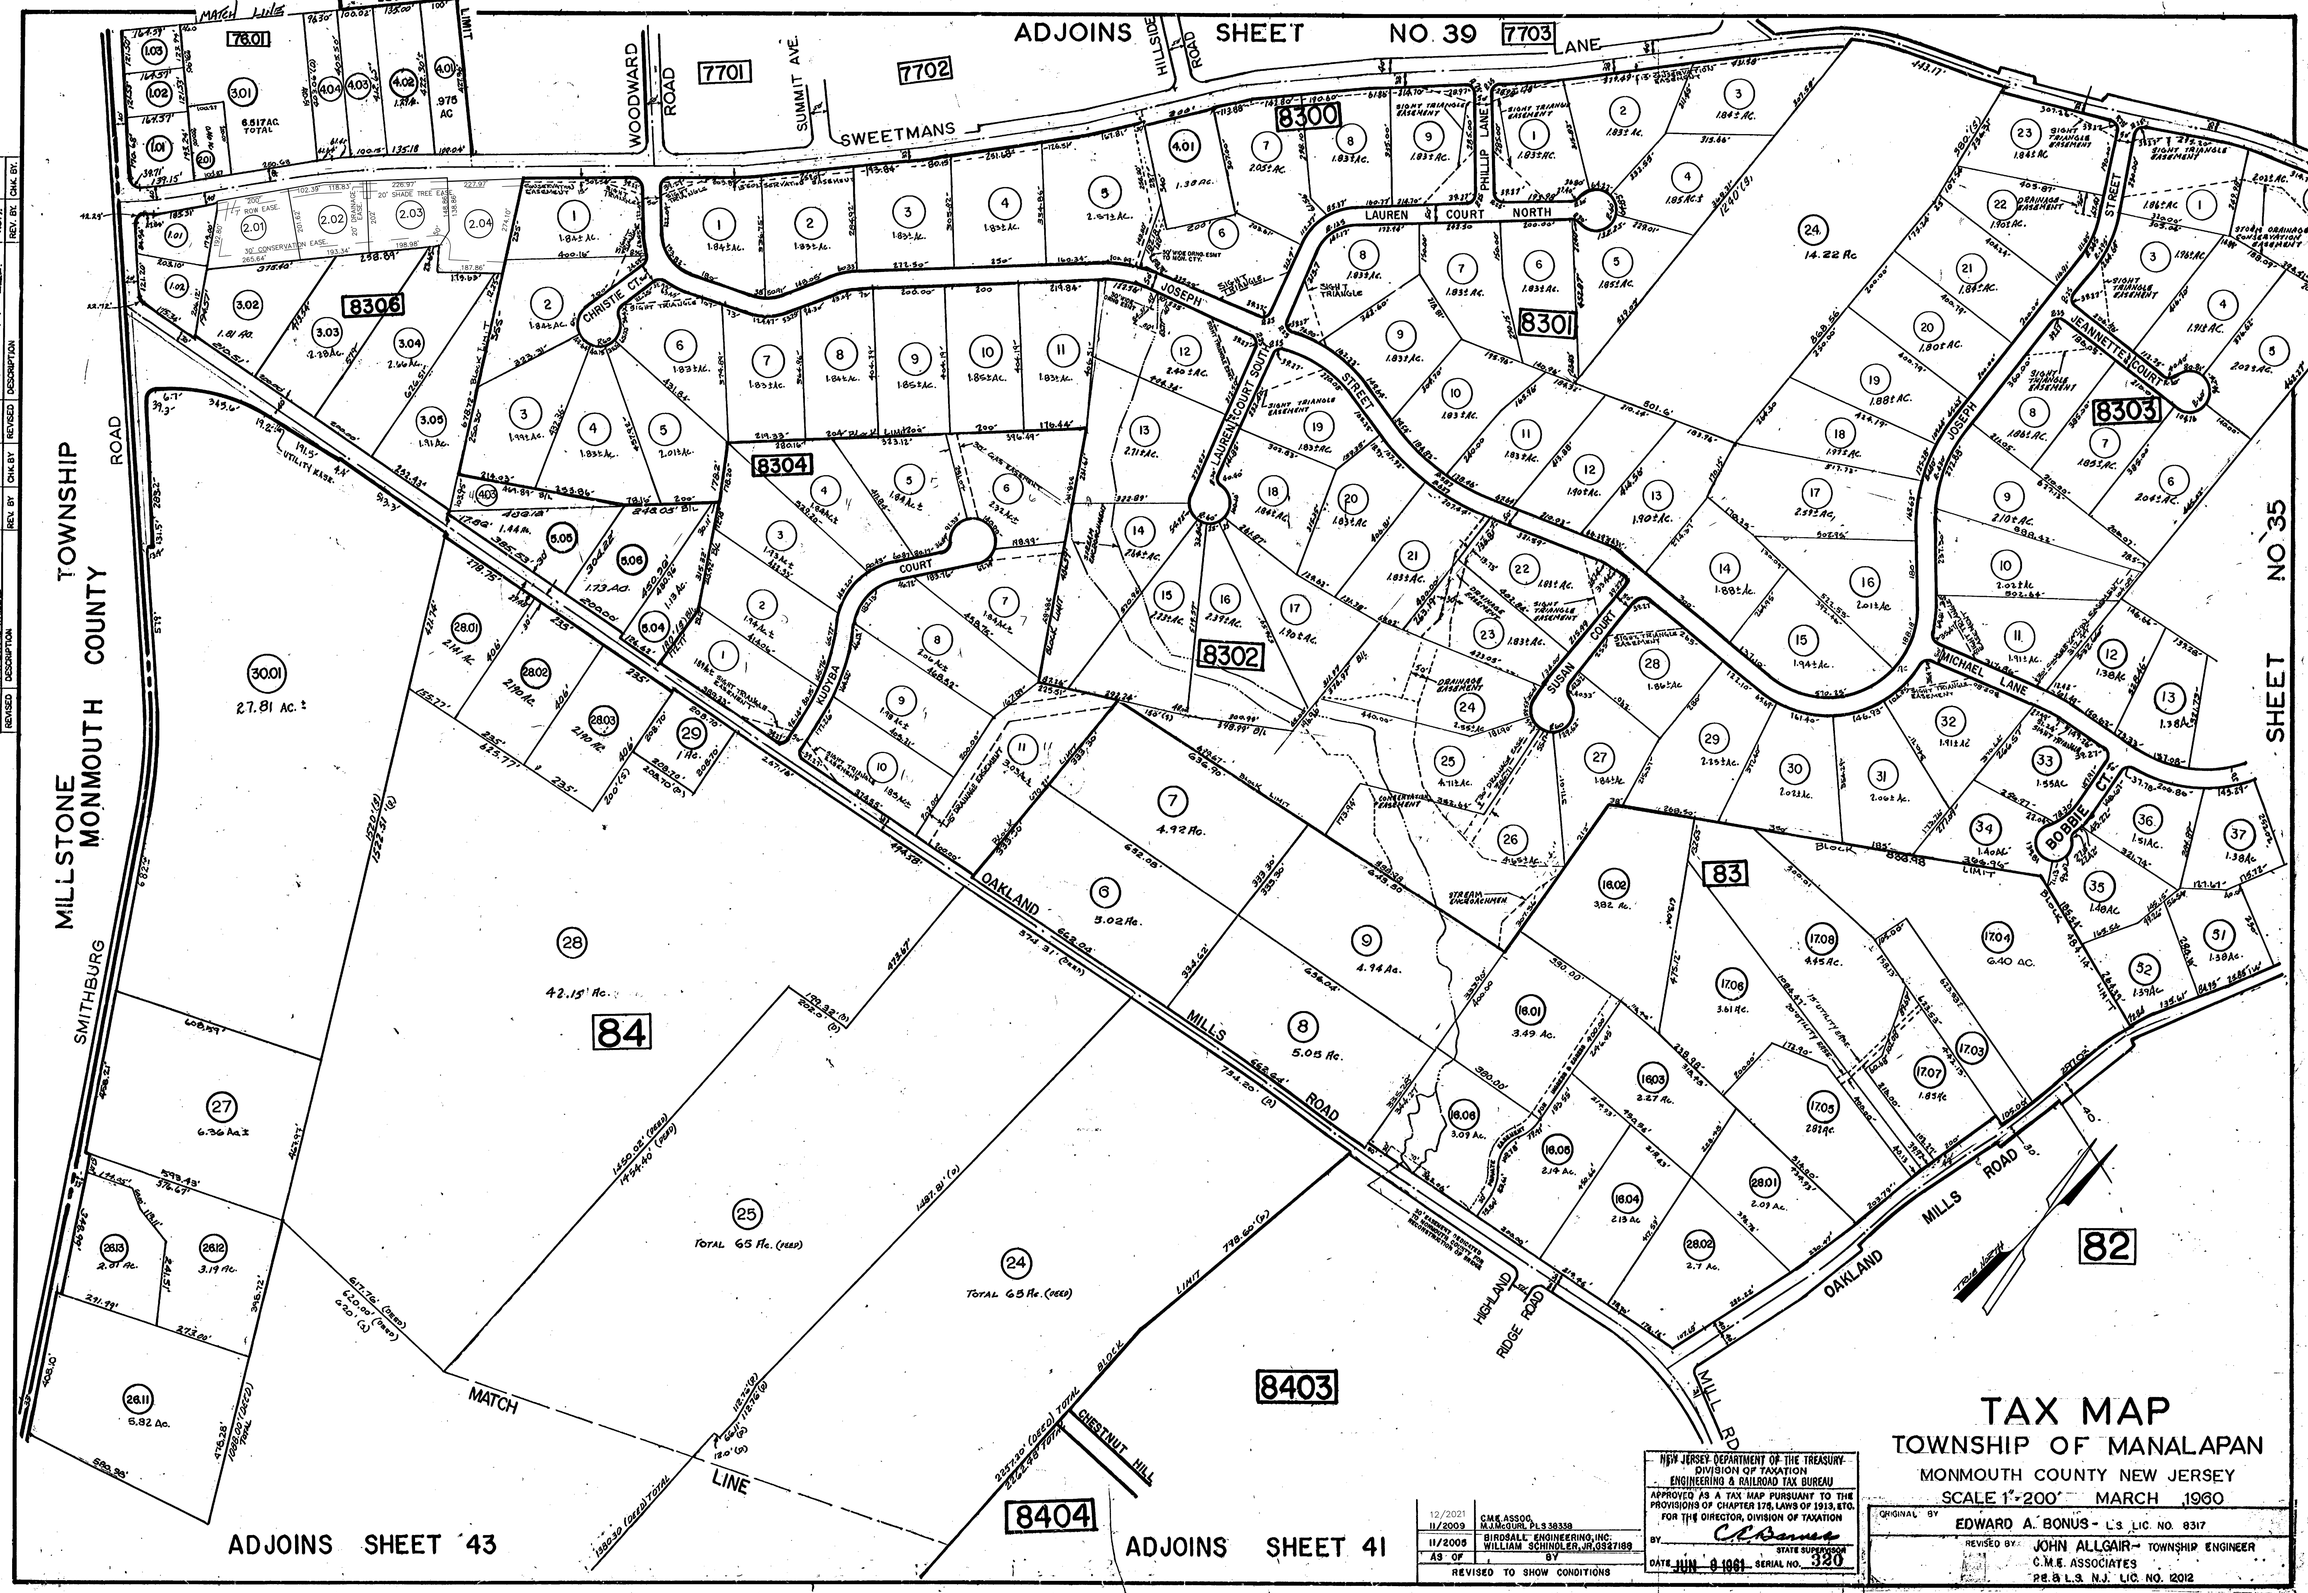
ADJOINS SHEET NO. 39
MILLSTONE TOWNSHIP
MONMOUTH COUNTY
SHEET NO. 35
ADJOINS SHEET 43
ADJOINS SHEET 41
SMITHBURG ROAD
WOODWARD ROAD
SUMMIT AVE.
SWEETMANS
HILLSIDE ROAD
PHILLIP LANE
LAUREN COURT NORTH
LAUREN COURT SOUTH
JOSEPH STREET
JEANNETTE COURT
MICHAEL LANE
BOBBIE CT.
SUSAN COURT
CHRISTIE CT.
HUDYMA COURT
OAKLAND MILLS ROAD
HIGHLAND RIDGE ROAD
MILL RD.
CHESTNUT HILL
MATCH LINE
BLOCK LIMIT
7701
7702
7703
8300
8301
8302
8303
8304
8306
8403
8404
83
84
82
TAX MAP
TOWNSHIP OF MANALAPAN
MONMOUTH COUNTY NEW JERSEY
SCALE 1"=200' MARCH 1960
ORIGINAL BY EDWARD A. BONUS - L.S. LIC. NO. 8317
REVISED BY: JOHN ALLGAIR - TOWNSHIP ENGINEER
C.M.E. ASSOCIATES
P.E. & L.S. N.J. LIC. NO. 12012
NEW JERSEY DEPARTMENT OF THE TREASURY
DIVISION OF TAXATION
ENGINEERING & RAILROAD TAX BUREAU
APPROVED AS A TAX MAP PURSUANT TO THE PROVISIONS OF CHAPTER 176, LAWS OF 1913, ETC.
FOR THE DIRECTOR, DIVISION OF TAXATION
BY C.E. Barnes STATE SUPERVISOR
DATE JUN 8 1961 SERIAL NO. 930
12/2021 C.M.E. ASSOC. M.J. McGURL, PLS 38338
11/2009 BIRDSALL ENGINEERING, INC. WILLIAM SCHNOLER, JR. GS27188
AS OF BY
REVISED TO SHOW CONDITIONS